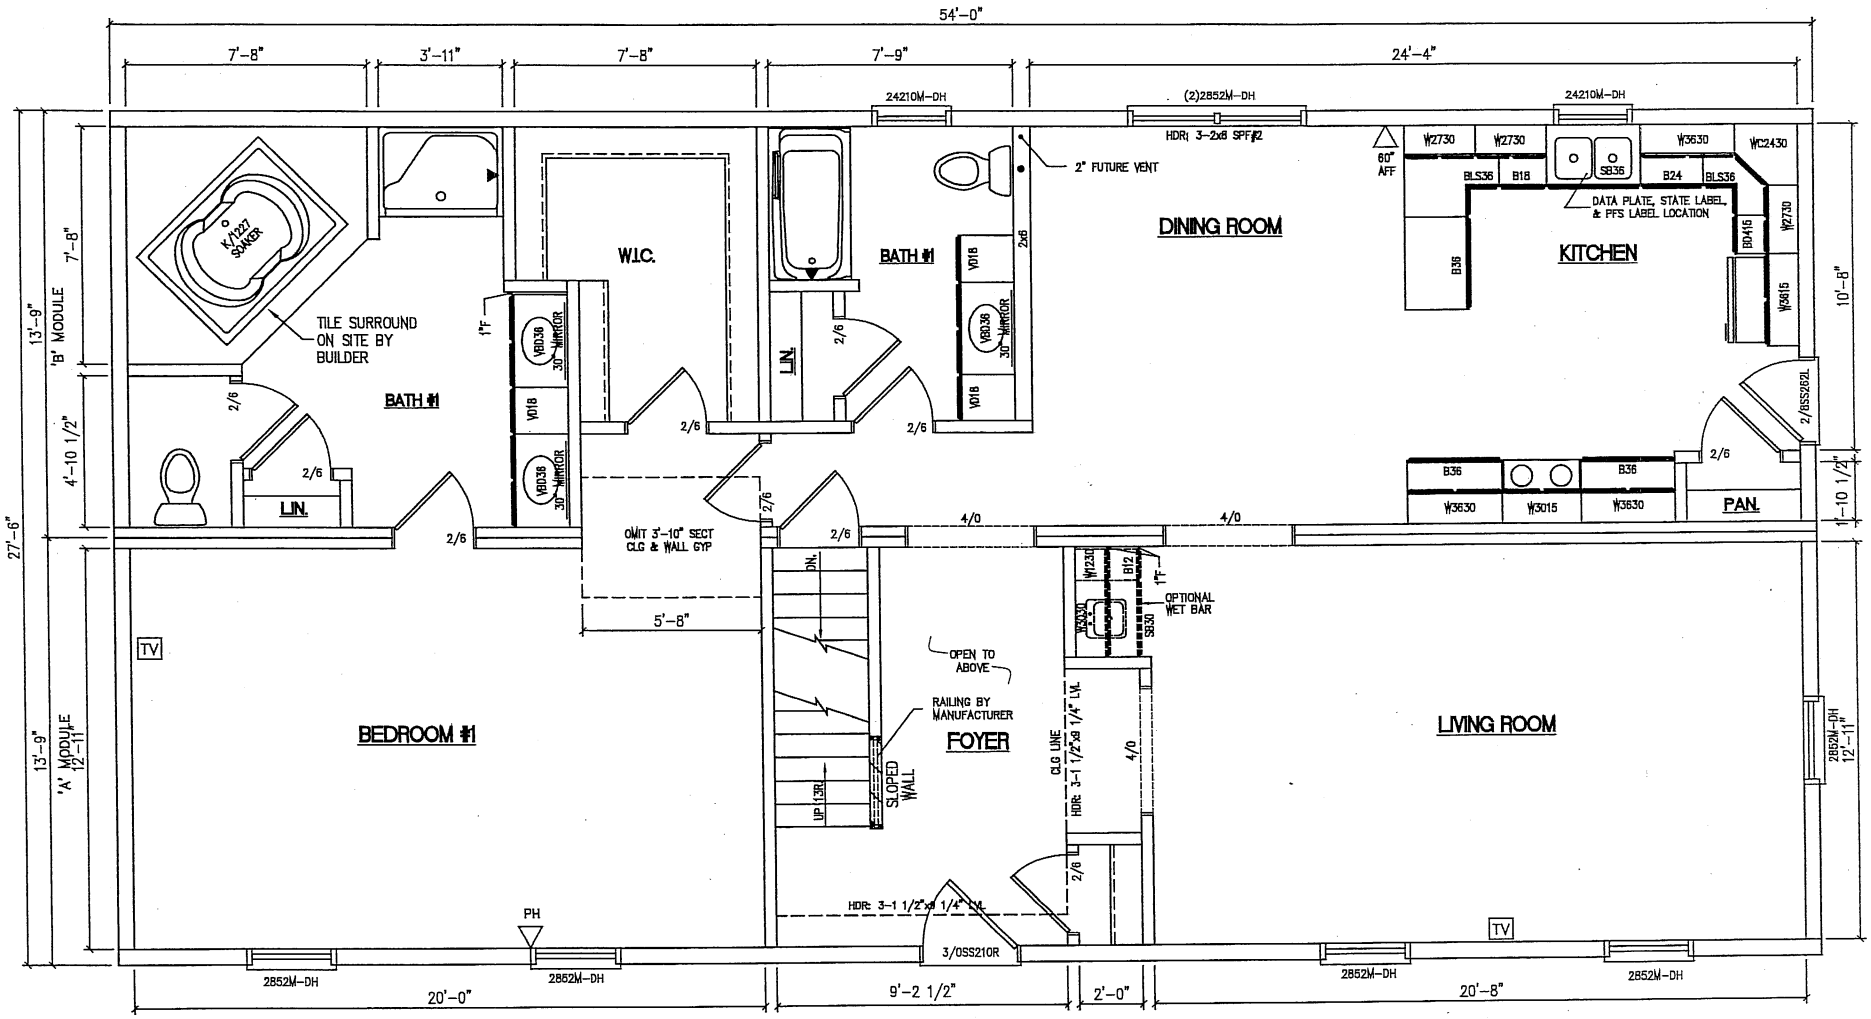

NOTES:
1. 2x6 SPF#2 EXT. WALLS @ 16" O.C. / 2x4 SPF#2 MARR. WALLS
2. 8'-0" CLG HT.
3. 2x10 SPF#2 FLOORJOISTS @ 16" O.C.
4. ROOF SYSTEM TO BE 16" O.C.
5. MW DOUBLE HUNG WINDOWS (NFRC CERTIFIED)

ProBuilt Homes
20 INDUSTRIAL CIRCLE; MIFFLINTOWN, PA 17059
PHONE # (717) 436 - 6434 / FAX # (717) 436 - 6431

COPYRIGHT © 2003
THIS DOCUMENT AND THE SUBJECT MATTER CONTAINED HEREIN IS PROPRIETARY, AND MAY NOT BE REPRODUCED WITHOUT THE WRITTEN PERMISSION OF "ProBuilt Homes"

CUSTOMER/PROJECT:
BUILDER:

REV#	DATE	REVISIONS	BY
1	11/11/03	UPDATE FLOORPLAN	WMS

DRAWN BY: MK
DATE: 4/22/03
SCALE:
CHECKED BY:

FILE: BRISTOL
SQ.FT.: 1487
STATE:
TYPE: CAPE
MODEL: CAPE BRISTOL
DRAWING:
SHEET:

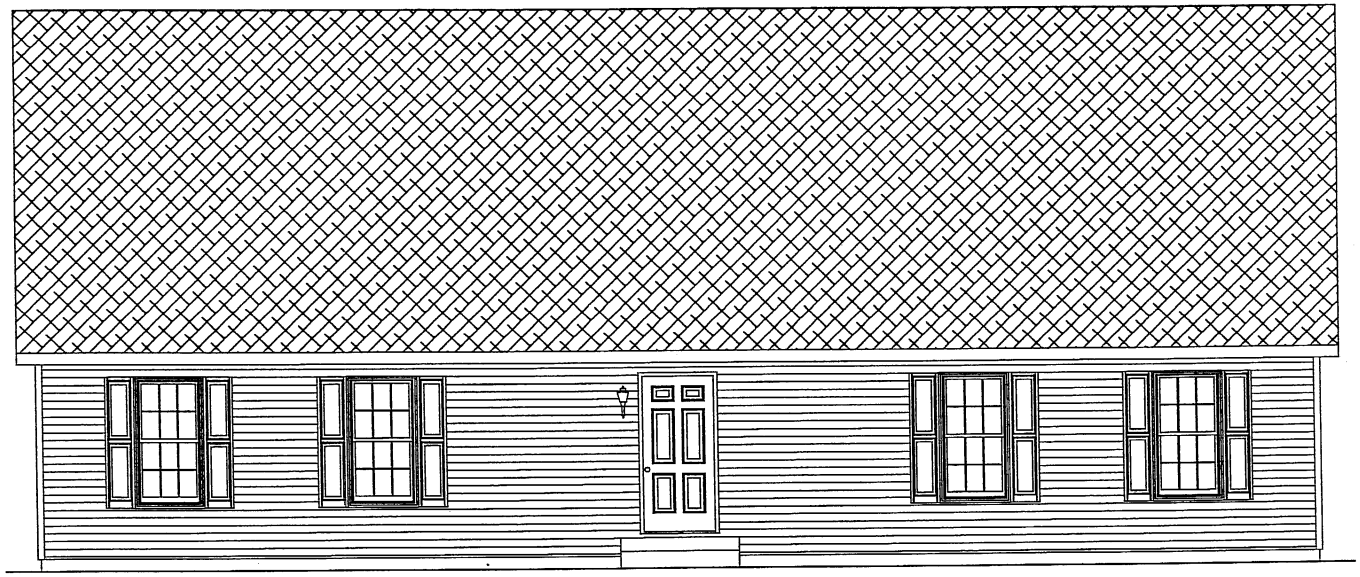

FRONT ELEVATION

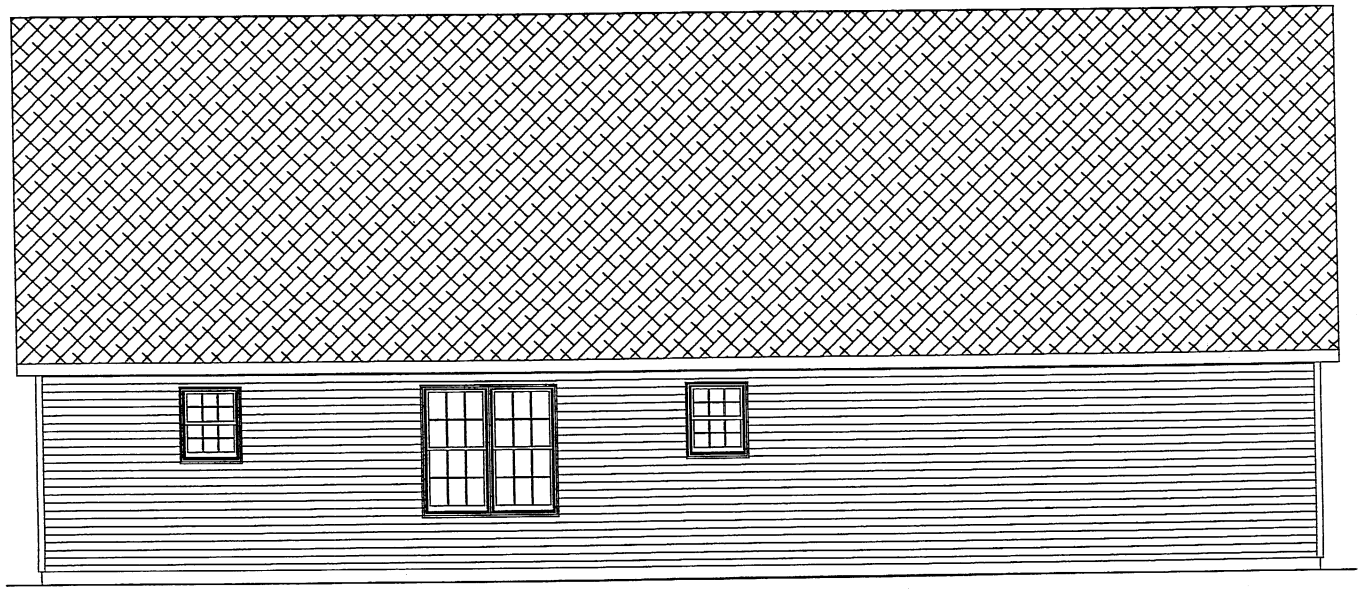

REAR ELEVATION

ProBuilt Homes

20 INDUSTRIAL CIRCLE; MIFFLINTOWN, PA 17059

PHONE # (717) 436 - 6434 / FAX # (717) 436 - 6431

COPYRIGHT © 2003

THIS DOCUMENT AND THE SUBJECT MATTER CONTAINED HEREIN IS PROPRIETARY, AND MAY NOT BE REPRODUCED WITHOUT THE WRITTEN PERMISSION OF "ProBuilt Homes"

CUSTOMER/PROJECT:

BUILDER:

REV#	DATE	REVISIONS	BY
1	11/11/03	UPDATE FLOORPLAN	WAS

DRAWN BY: MK

DATE: 4/22/03

SCALE: 3/16"=1'-0"

CHECKED BY:

FILE: BRISTOL

SQ.FT.: 1487

STATE:

TYPE: CAPE

MODEL: CAPE BRISTOL

DRAWING: FRONT ELEVATION

SHEET: 4