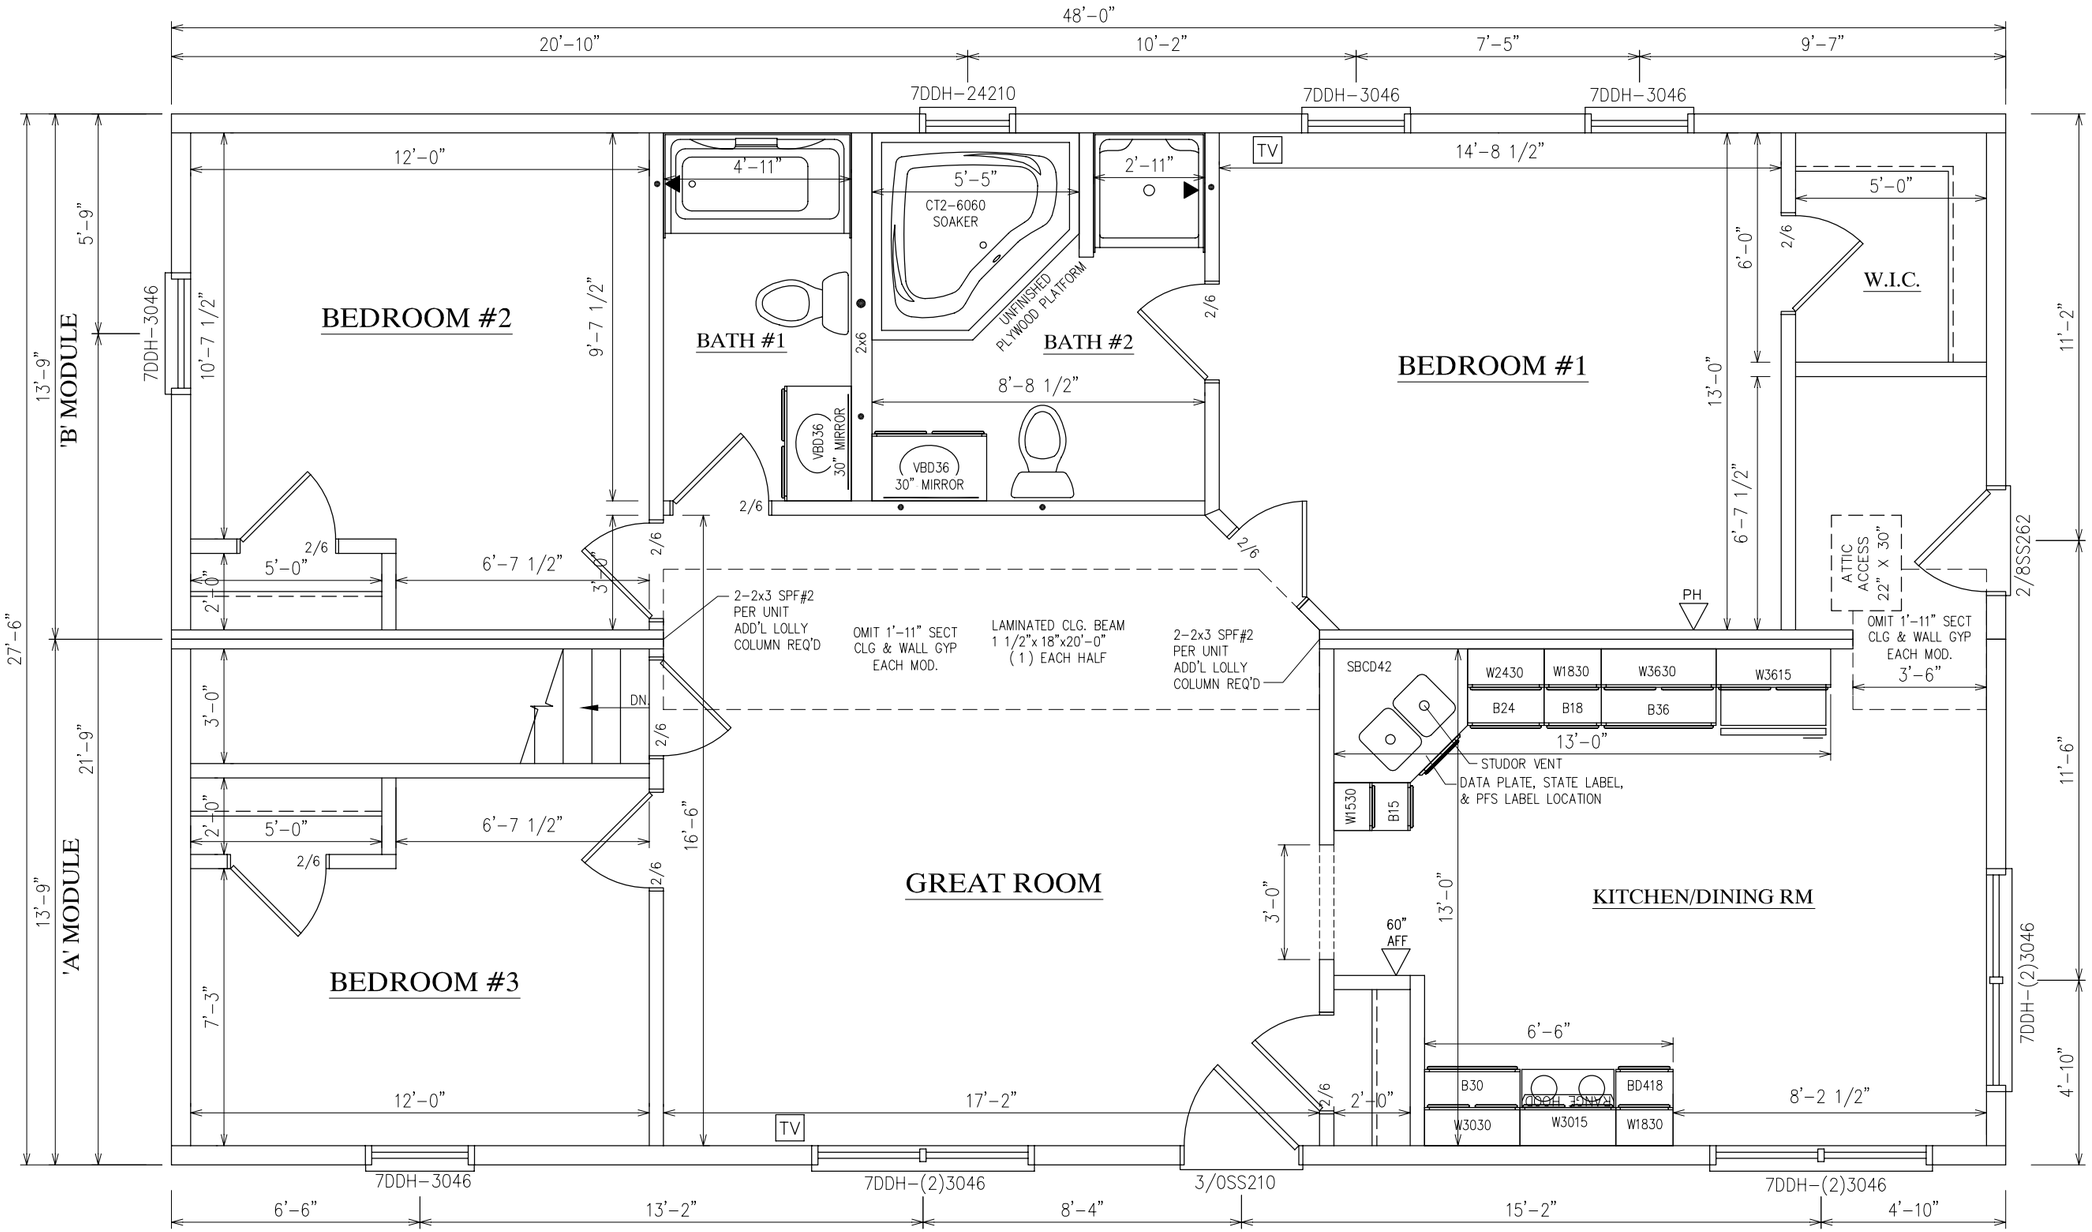

NOTES:
1. 2x6 EXT. WALLS @ 16" O.C. / 2x3 MARR. WALLS 16" O.C.
2. 8'-0" CLG HT.
3. 2x10 SPF#2 FLOORJOISTS @ 16" O.C.
4. ROOF SYSTEM TO BE 16" O.C.
5. 7D D/H WINDOWS (NFRC CERTIFIED) GBG's THRU-OUT

BUILDER'S INITIAL: _____

DATE: _____

Saved 11/16/2006 2:59:40 PM by jeby

ProBuilt Homes
20 INDUSTRIAL CIRCLE; MIFFLINTOWN, PA 17059
PHONE # (717) 436 - 6434 / FAX # (717) 436 - 6431

COPYRIGHT © 2005
THIS DOCUMENT AND THE SUBJECT MATTER CONTAINED HEREIN IS PROPRIETARY, AND MAY NOT BE REPRODUCED WITHOUT THE WRITTEN PERMISSION OF "ProBuilt Homes"

CUSTOMER/PROJECT: MORNING GLORY
BUILDER:

REV#	DATE	REVISIONS	BY

SALESMAN:
SCALE: 1/4"=1'-0"
DATE: 11/10/06
DRAWN BY: JTE

FILE: MORNING GLORY
SQ.FT.: 1320
STATE:
TYPE: RANCH
MODEL: MORNING GLORY
DRAWING: 1ST FLOOR PLAN LAYOUT
SHEET: 3A

FRONT ELEVATION

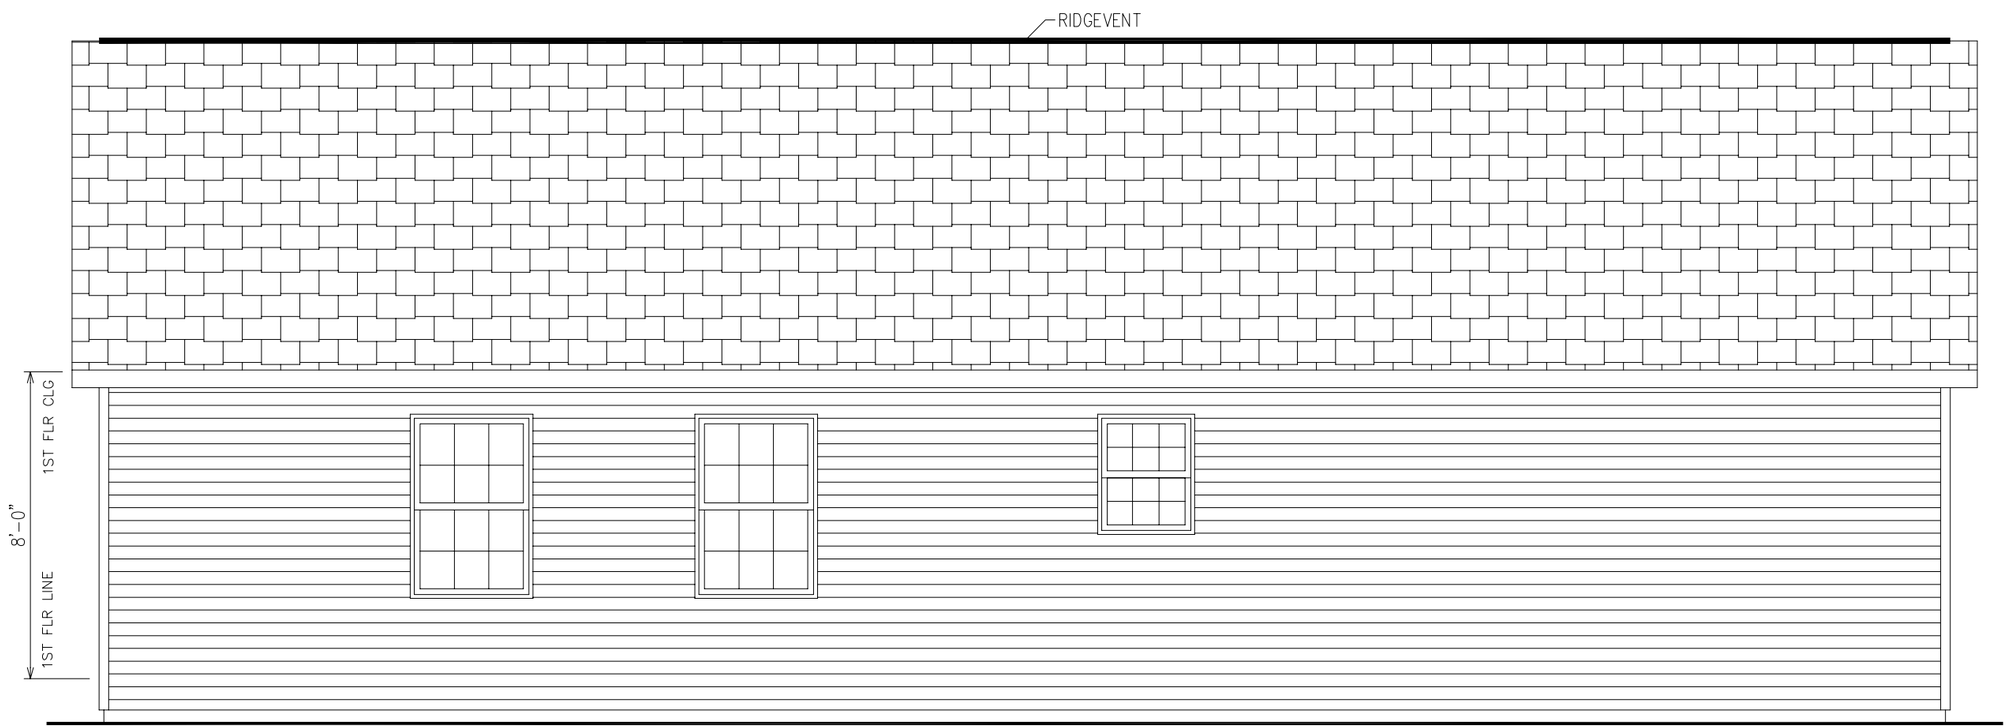

REAR ELEVATION

Saved 11/16/2006 2:59:40 PM by jeby

ProBuilt Homes
20 INDUSTRIAL CIRCLE; MIFFLINTOWN, PA 17059
PHONE # (717) 436 - 6434 / FAX # (717) 436 - 6431

COPYRIGHT © 2005
THIS DOCUMENT AND THE SUBJECT MATTER CONTAINED HEREIN IS PROPRIETARY, AND MAY NOT BE REPRODUCED WITHOUT THE WRITTEN PERMISSION OF "ProBuilt Homes"

CUSTOMER/PROJECT: MORNING GLORY

BUILDER:

REV#	DATE	REVISIONS	BY

DRAWN BY: JTE
DATE: 11/10/06
SCALE: 1/4"-1'-0"
SALESMAN:

FILE: MORNING GLORY
SQ.FT.: 1320
STATE:
TYPE: RANCH
MODEL: MORNING GLORY
DRAWING: EXTERIOR ELEVATION
SHEET: 2A